

MONUMENT RECORD
State of Indiana - County of Monroe

Section: 21

Township: 9 North


Range: 1 East

Corner ID: BenSo K-15

Monument Description & Remarks: 5/8" Rebar with cap, "DECKARD 29900012". Survey Sign 6ft above ground at pt. C

References On File: Legal Survey Book 2 page 142-143 survey and Eric Deckard survey, Puett Retracement Survey (2008), on file in Surveyor Office

RECOVERY TIE DRAWING
Field Book 40 Page No. 51

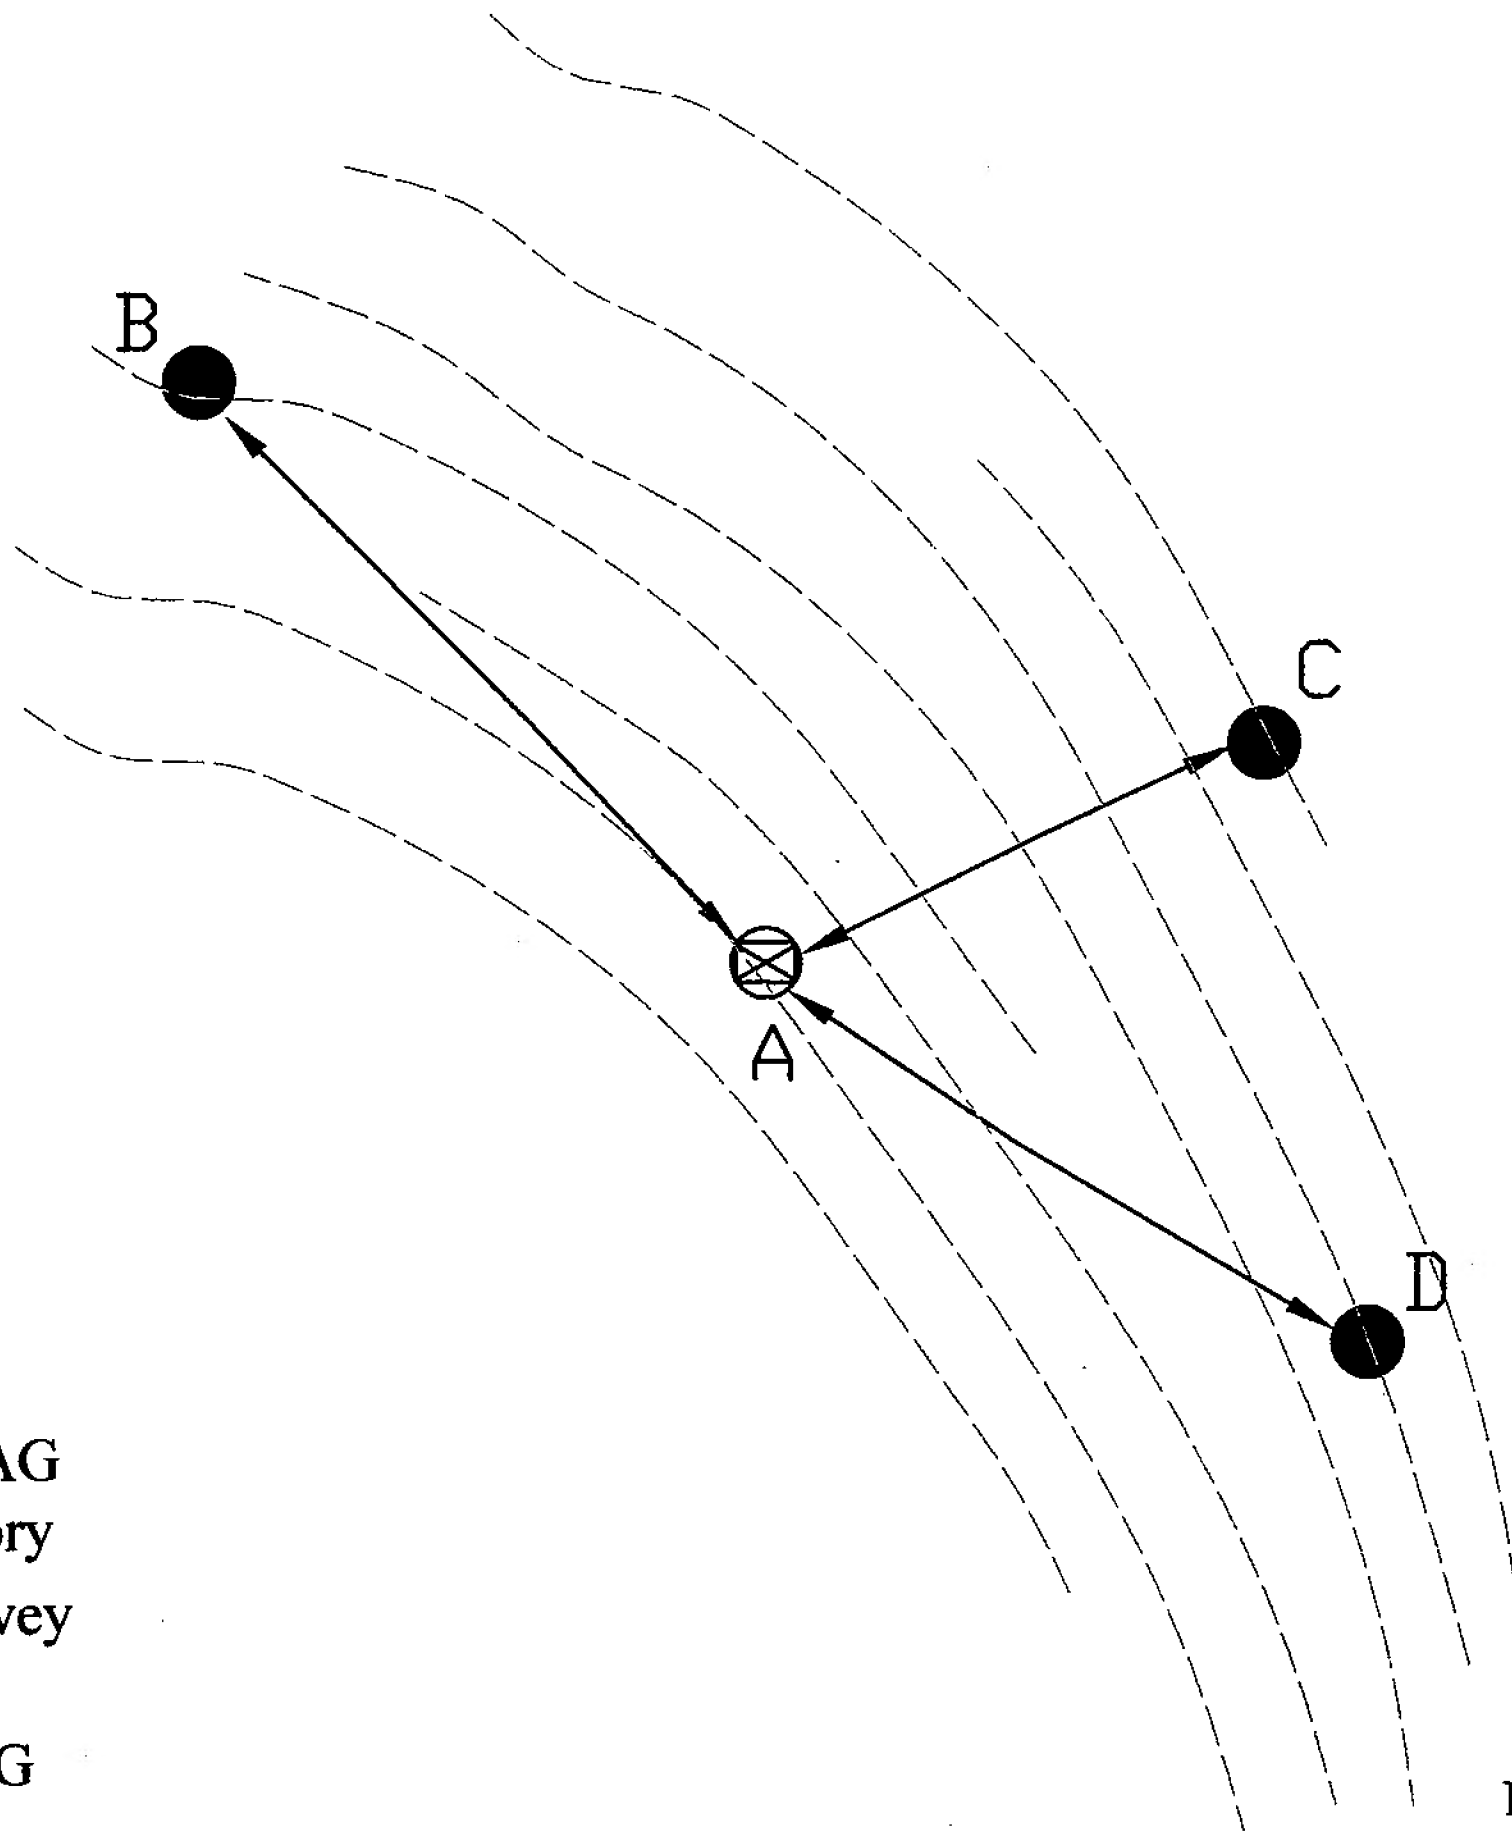

A - 5/8" Rebar

B - N 23° W 29.43' to MAG
nail in 8" Shagbark Hichory

C - N 66° E 21.36' to Survey
Sign on 21" Beech Tree

D - S 62° E 36.80' to MAG
nail in 5" White Oak

Not To Scale
Compass Bearing Magnetic North

I, Kevin P. Enright, Monroe County Surveyor, hereby certify that this document was prepared under my direction in accordance with the provisions of section 36-2-12-11 of the Indiana Code; and the above data is given under my hand and seal this 3rd day of March, 2008.

Kevin Enright



Administered by the Monroe County Surveyor Review Board

Date: 6-10-2008

A photograph of a forest floor. A large, light-colored log lies horizontally across the right side of the frame. On top of the log, a blue-handled tool, possibly a shovel or trowel, is lying next to a yellow rectangular object. To the left of the log, a thin wooden pole is planted in the ground, with a bright orange flag or cloth tied to its top. The ground is covered with dry leaves, twigs, and some green plants. The background is filled with dense green foliage and trees. The lighting suggests a sunny day with dappled shadows.

Ben So K-15

05/28/2008